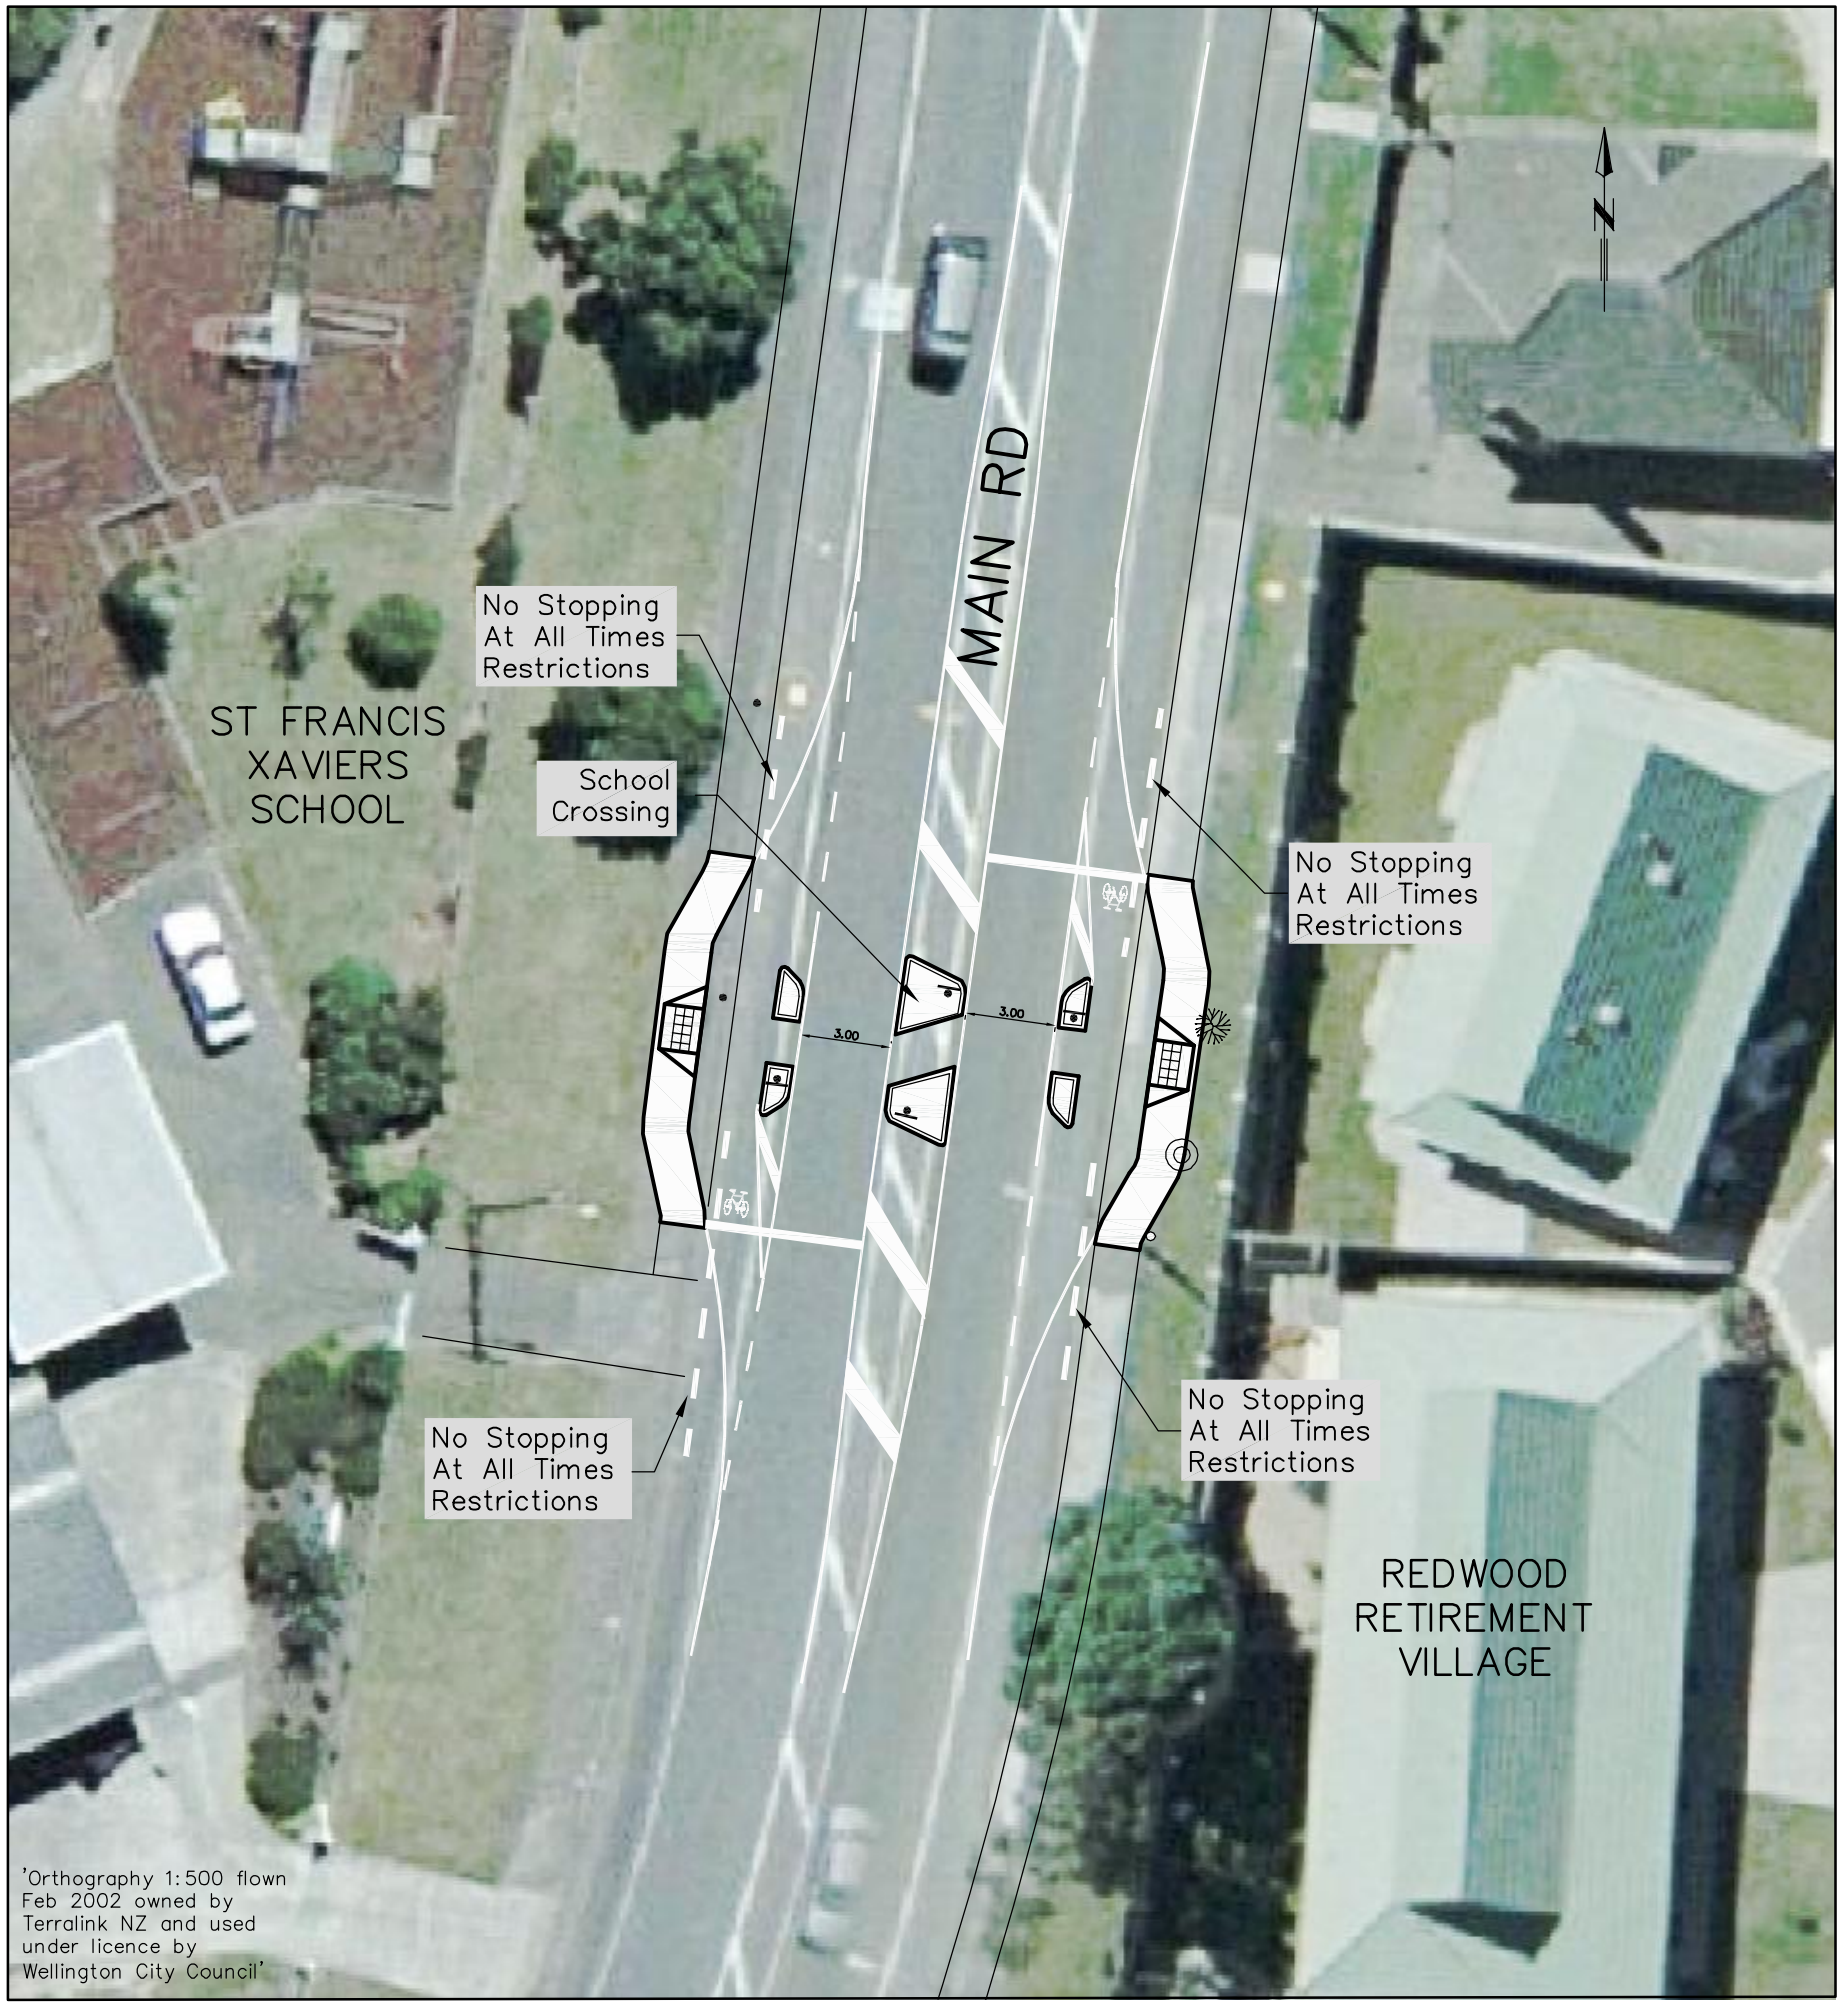

No.	Issue	Date
1	Traffic Resolution	08/05

No.	Revisions	Date	Appvd

Designed	ATM/BJW	Date	10/04
Drawn	BJW/JWM		11/04
Checked	SAW		11/04
Approved	SAW		11/04
File	1011/18/9/16	Ref	

Client

Absolutely Positively Wellington

Project

2004/05 Safer Roads Tawa

Sheet Title

Traffic Resolution Plan Main Rd – St Francis Xaviers

Scale 1:250 (A3 ORIGINAL)

Job No.	Sheet No.	Revision
161205/1/47	C05 of 5 shts	

Duffill Watts & Tse Ltd
CONSULTING ENGINEERS

J:\00DuffwattWCC\161205-Safer Roads 04-05\1-Tawa\Acad\Construction\47-Main_St_Francis.dwg, Construction C0 5, 26/08/2005 9:04:05 a.