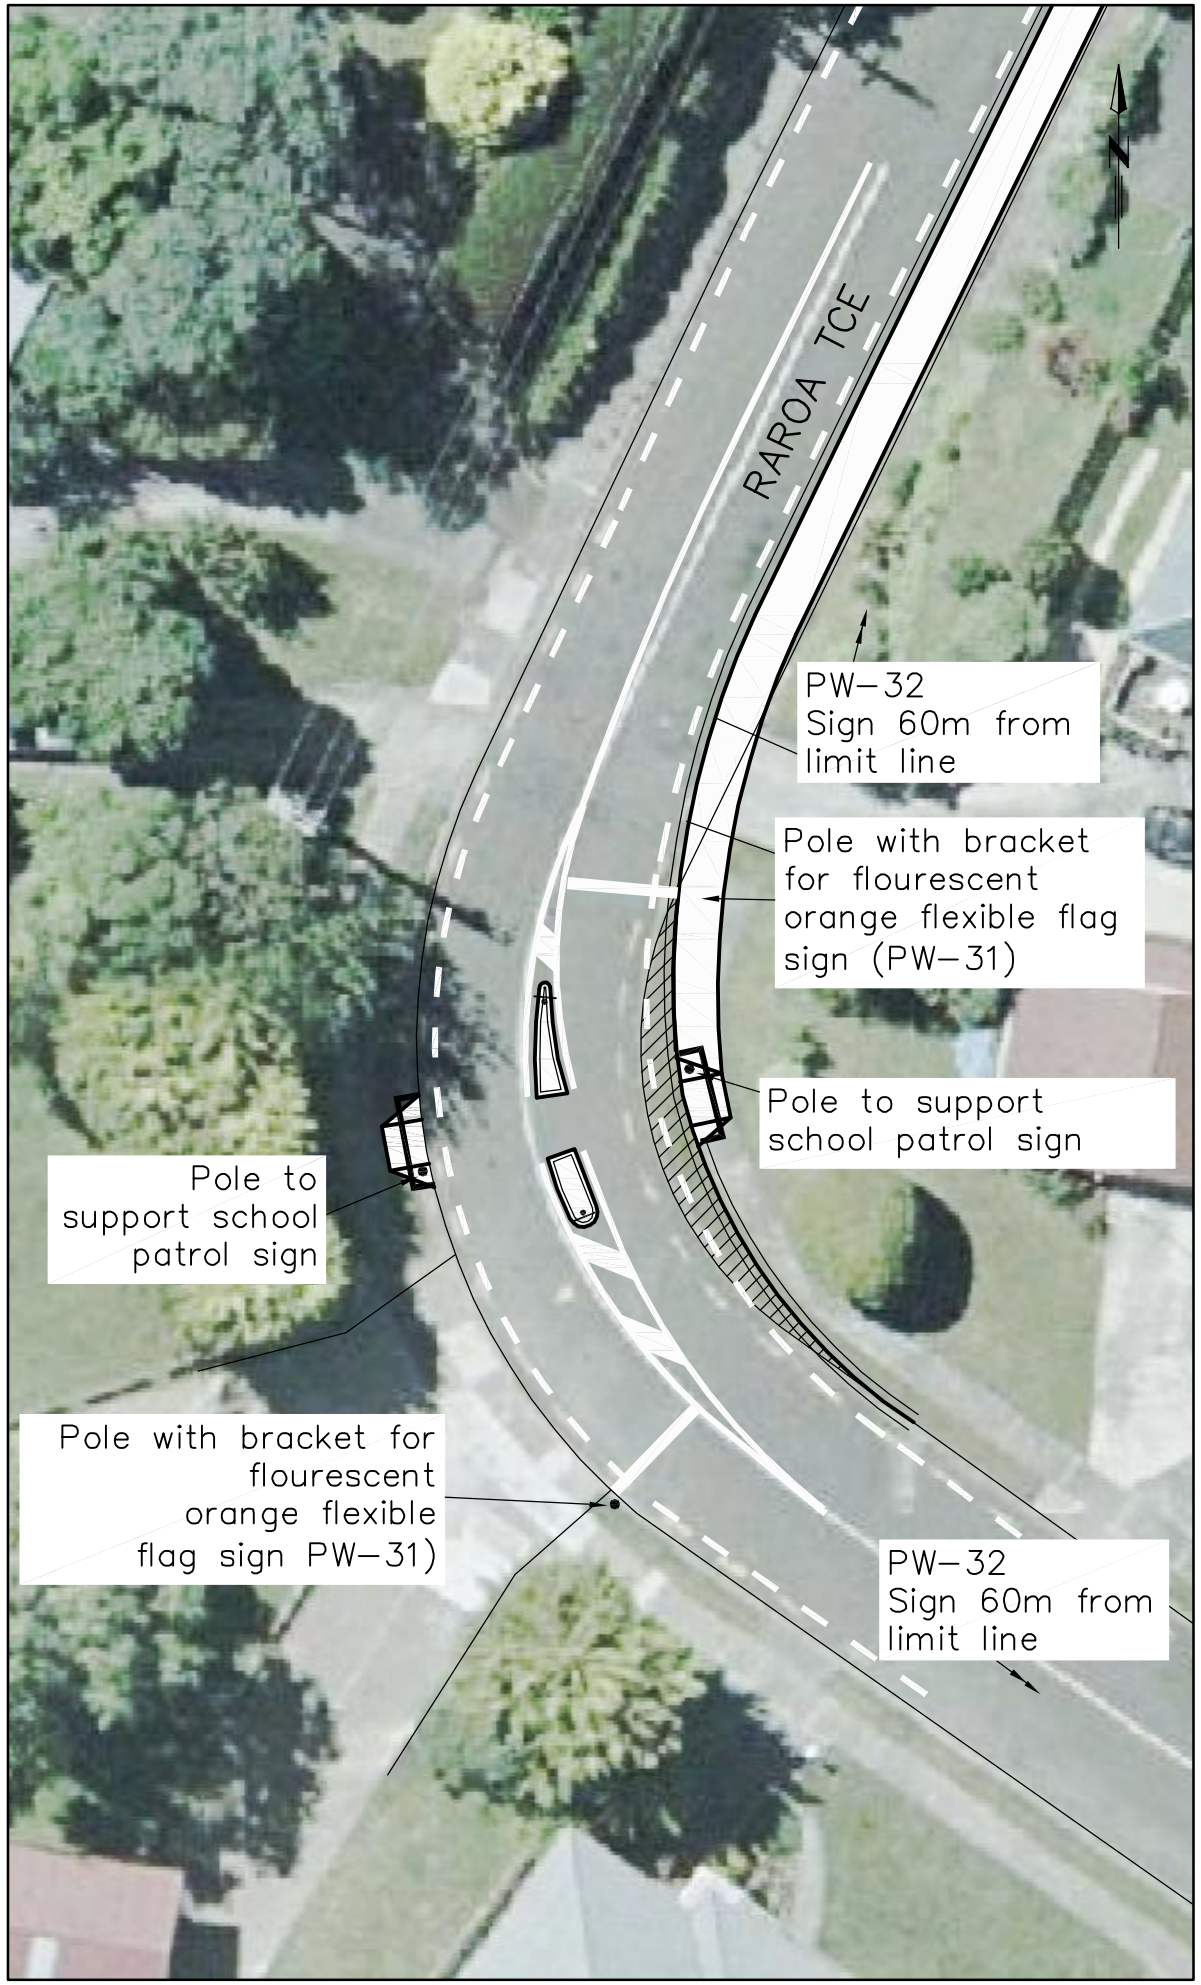

Scale 1:250 @A3

Scale 1:750 @A3

No.	Issue	Date
1	Traffic Resolution	6/05

No.	Revisions	Date	Appvd

Designed	ATM/BJW	Date 6/04	Print Date
Drawn	BJW	6/04	
Checked	ATM	6/04	
Approved			
File 1011/18/9/16		Ref	

Client

Absolutely Positively Wellington

Project

2004/05
Safer Roads
Tawa

Sheet Title

Raroa Terrace
Traffic Resolution Plan

Scales As Shown (A3 ORIGINAL)

Job No.	Sheet No.	Revision
161205/1/2	C04 of 4 shts	

Duffill Watts & Tse Ltd
CONSULTING ENGINEERS

J:\00Duffwatt\WCC\161205-Safer Roads 04-05\1-Tawa\Acad\Construction\2-Raroa_xing_2.dwg, C04 Traffic Resolution, 26/08/2005 8:41:03 a.