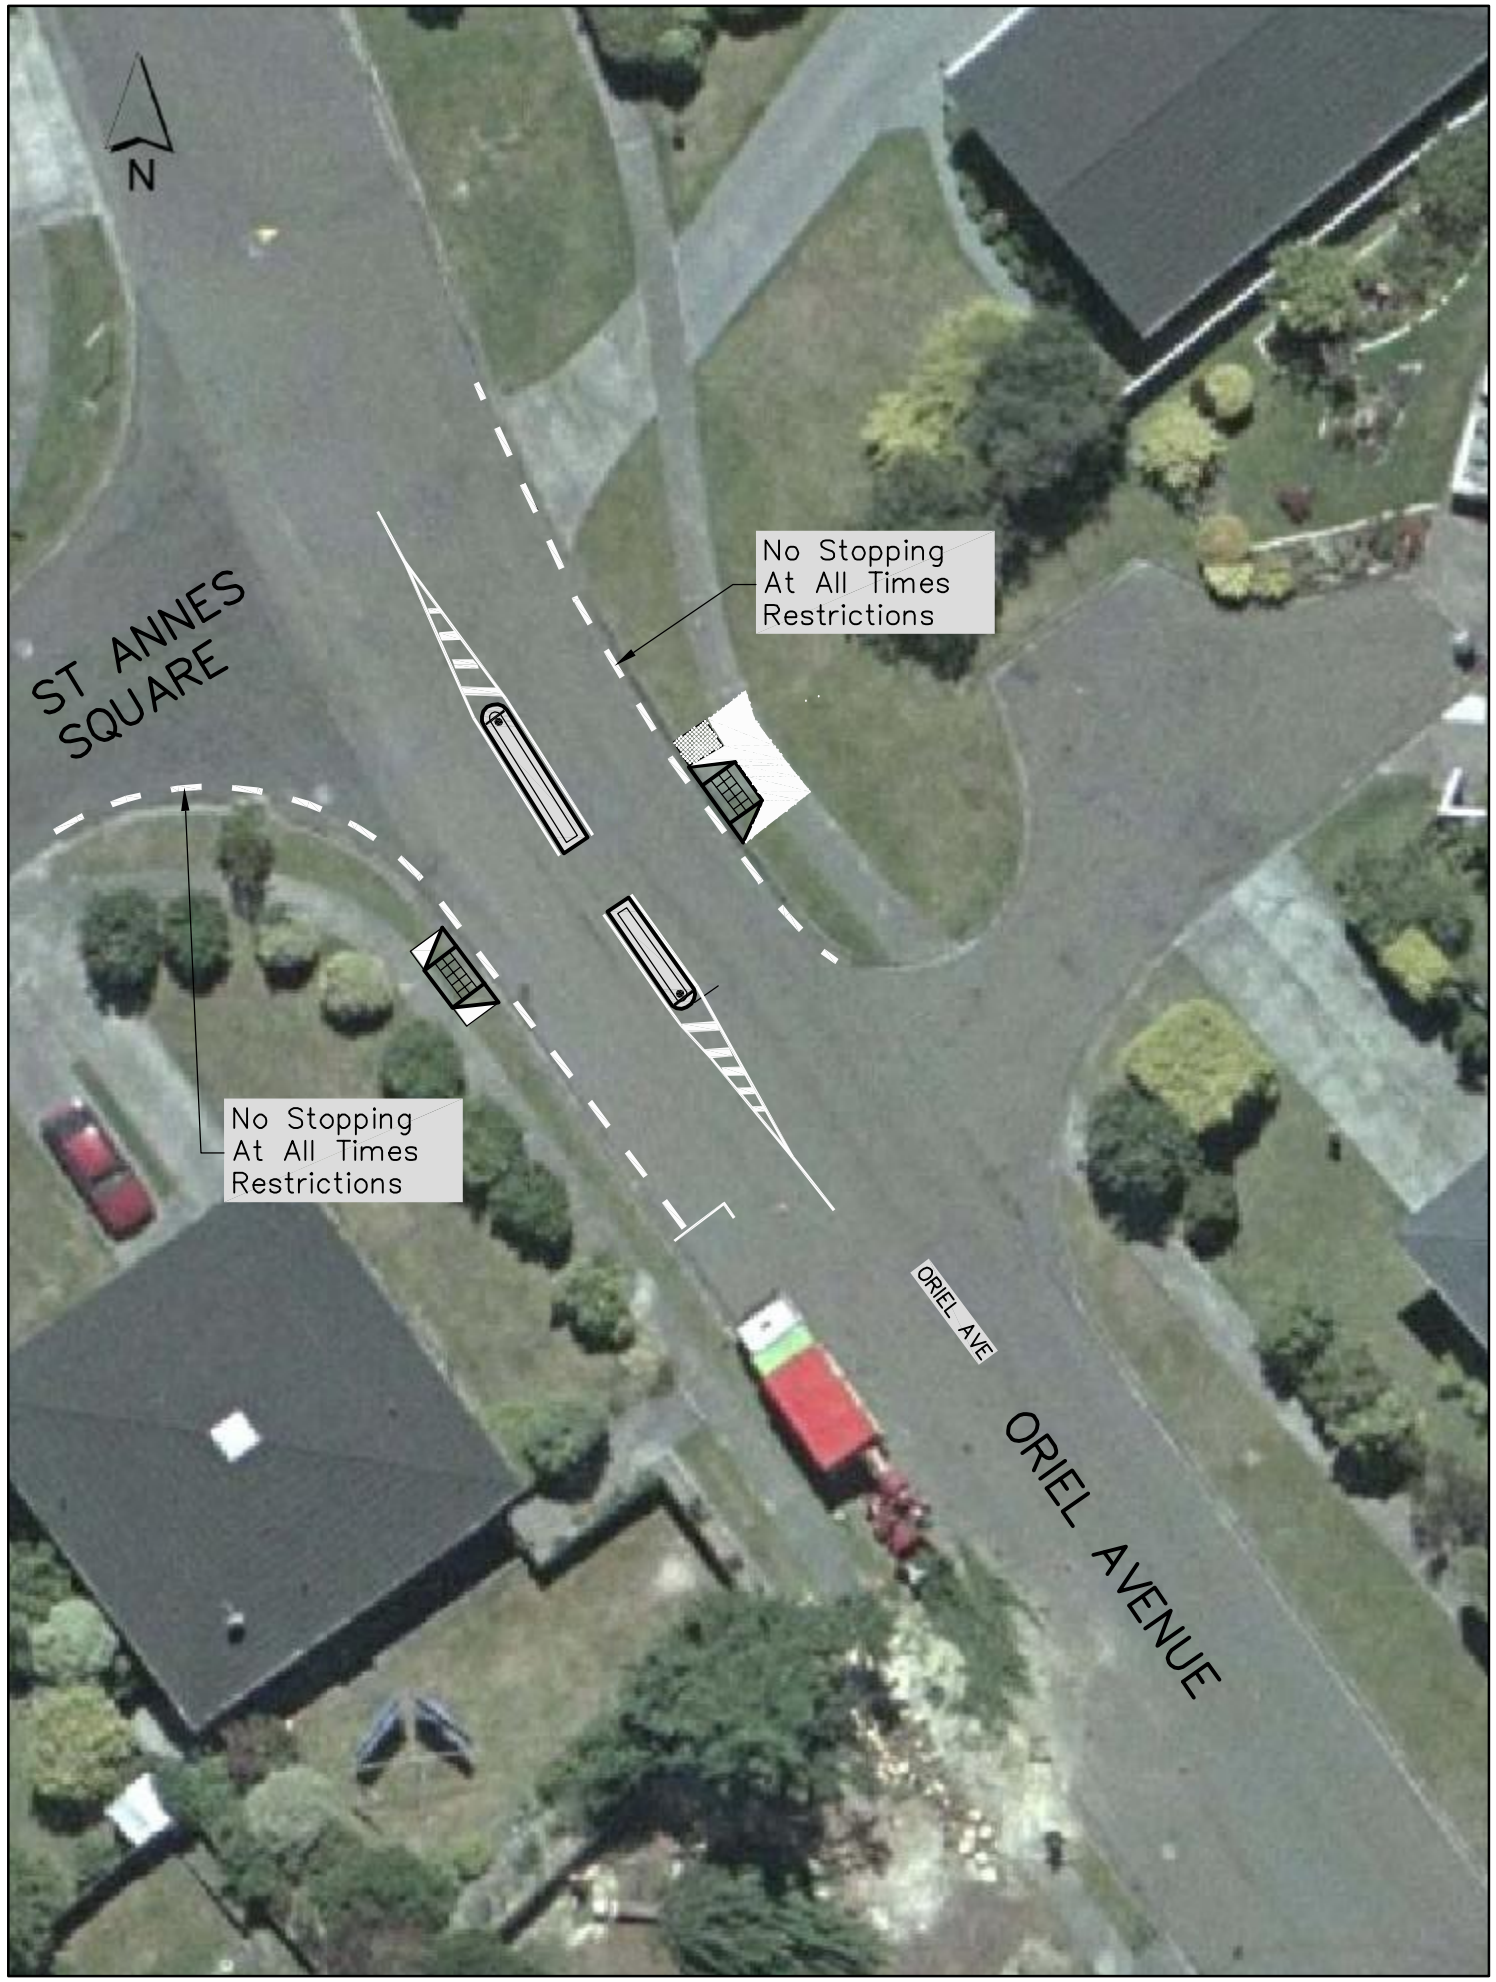

No.	Issue	Date
1	Traffic Resolution	08/05

No.	Revisions	Date	Appvd

Designed	L.JONES	Date	11.04
Drawn	K.HUDSON		12.04
Checked			
Approved			
File	1011/18/9/16	Ref	

Client

Absolutely Positively Wellington

Project

SAFER ROADS
2004/05
TAWA

Sheet Title

Traffic Resolution Plan
Oriel Avenue

1:250 (A3 ORIGINAL)

Job No.	Sheet No.	Revision
161205/13/6	C02 of 2 shts	

Duffill Watts & Tse Ltd
CONSULTING ENGINEERS

J:\00Duffwatt\WCC\161205-Safer Roads 04-05\13-Tawa Safer Routes to School\Acad\Construction\6-Oriel_Crossings b.dwg, C02, 26/08/2005 11:38:33 a.