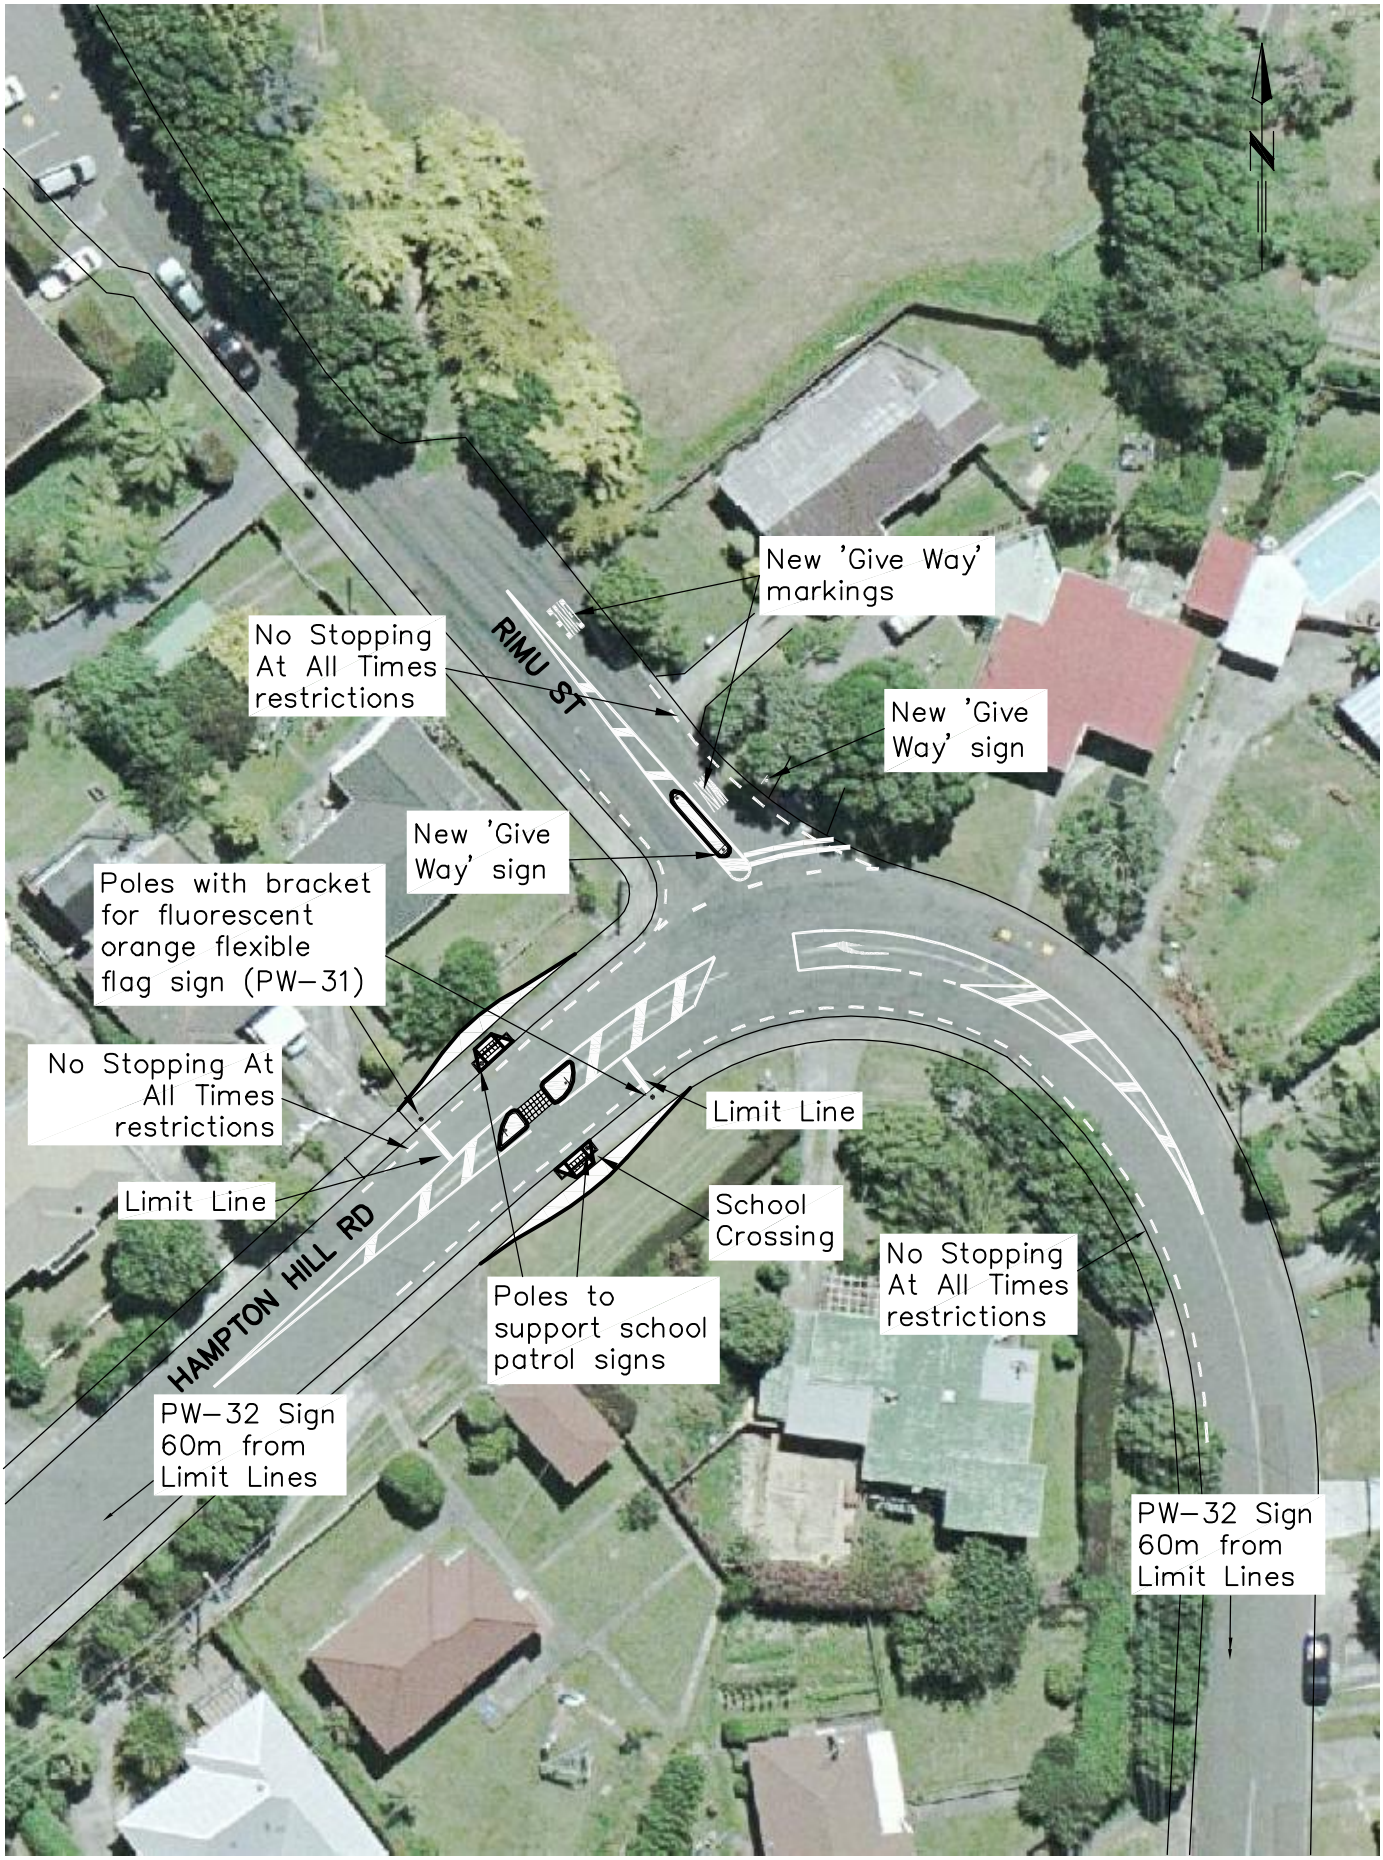

Designed ATM/BJW		Date 7/04	
Drawn BJW		7/04	
No.	Revision	Date	App
No.	Issue	Date	
1	Traffic Resolution	6/05	
Scale 1:500		A4 Original	

Project

2004/05
Safer Roads Tawa
Traffic Resolution Plan
Rimu St – Hampton Hill Rd

Duffill Watts & Tse Ltd
CONSULTING ENGINEERS

Job No.	Sheet No.	Revision
161205/1/29	C04 of 4 shts	

File 1011/18/9/16

J:\00Duffwatt\WCC\161205-Safer Roads 04-05\1-Tawa\Acad\Construction\29-Rimu_Hampton_Split_2.dwg, C04_Traffic Resolution, 26/08/2005 9:02:38 a