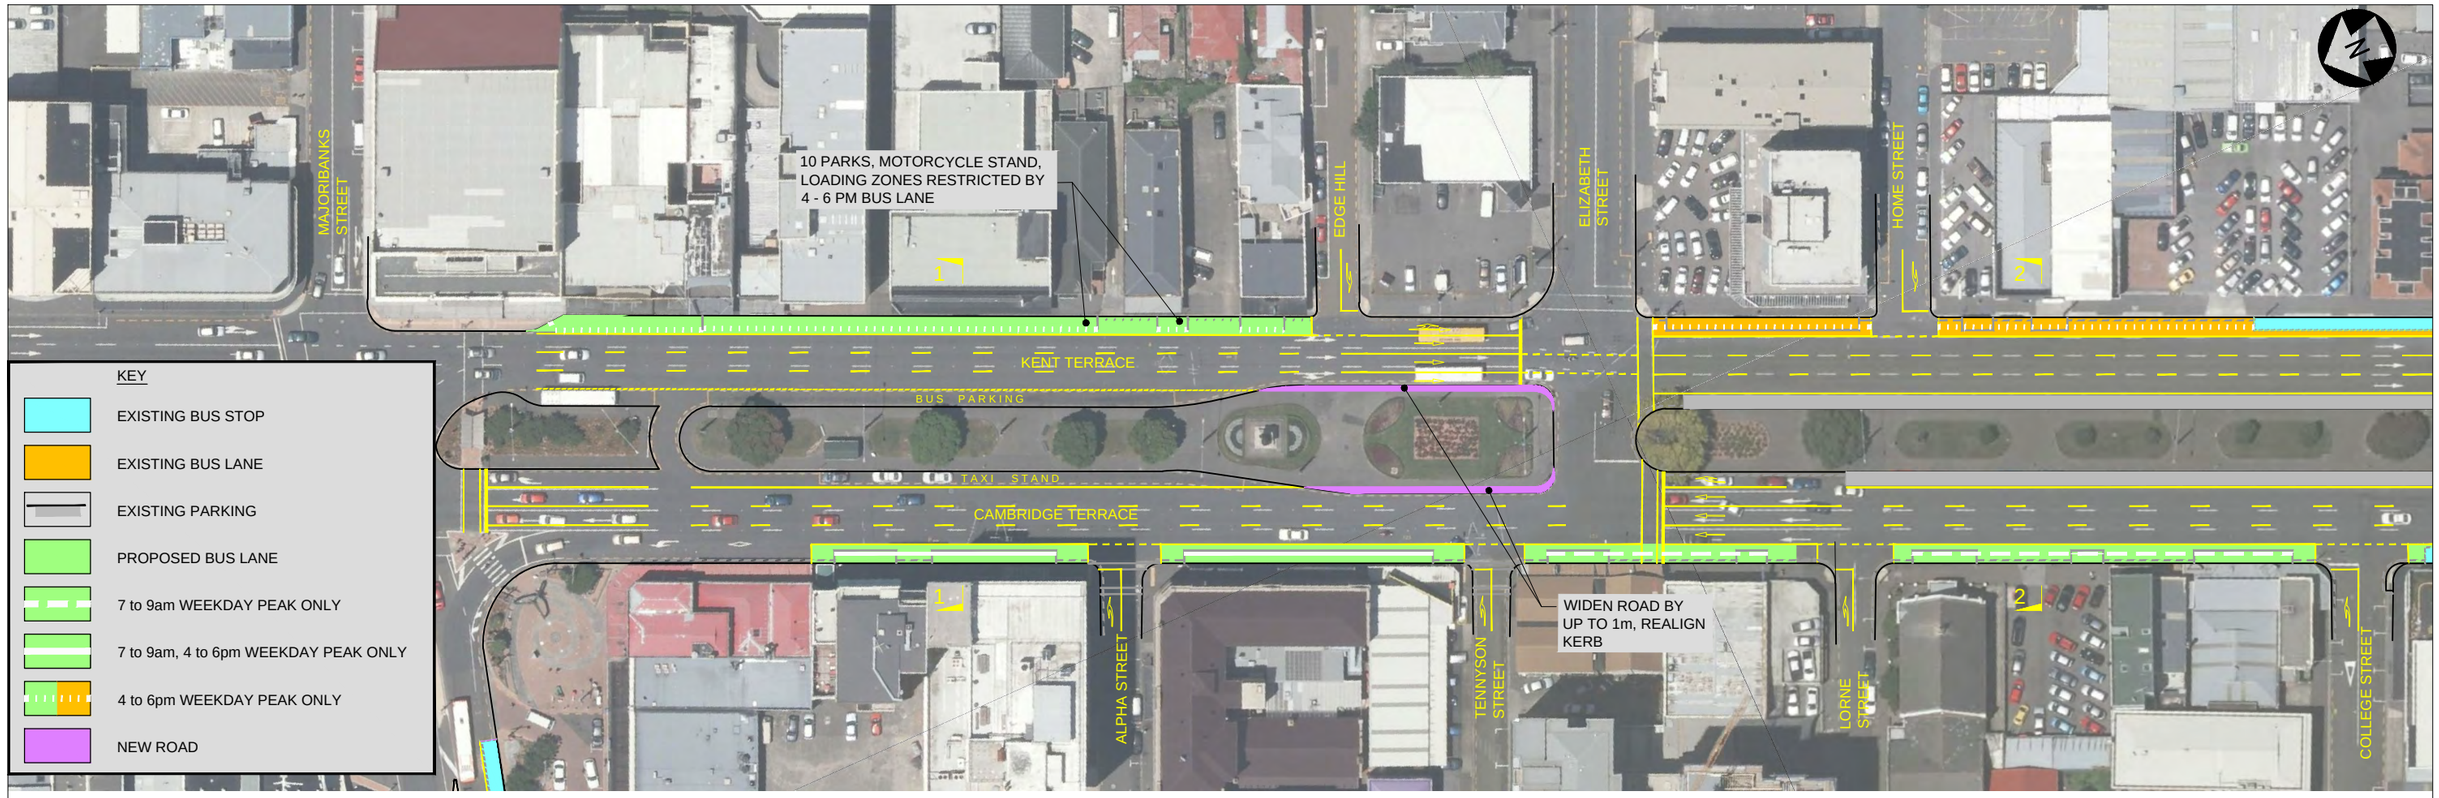

CONCEPT DESIGN

Revision	Amendment	Approved	Revision Date
R1	NOTES AND LANES ALTERED	S.B.	22/08/11
R2	LINE MARKING AMENDED AND NOTE REMOVED	S.B.	23/08/11

Absolutely Positively Wellington
Me Heke Ki Pōneke
Wellington City Council

OPUS
Wellington Office
P.O.Box 12-003
Wellington 6144, New Zealand
+ 64 4 471 7000

Drawn	Designed	Approved	Revision Date
B.R.C.	B.R.C.	R. BURRA	10-8-11

Project No.	Scale
5C2020.00	1:500 (A1)

Project
WELLINGTON CITY COUNCIL
COURTENAY PLACE - KENT/CAMBRIDGE TERRACE
BUS PRIORITY STUDY

Sheet
KENT/CAMBRIDGE TERRACE
OPTION 1 - LOW LEVEL INTERVENTION

Drawing No.	Sheet. No.	Revision
5 / 399 / 65 / 1504	4	R2

1:500 @ A1 — 0 5 10 15 20 25 30 35 40 45 50 m

Original Sheet Size A1 [841x594] Plot Date 23/08/11 @ 07:25 g:\localauthorities\wellington city\proj\5c2020.00 courtenay place- kent-cambridge bus priority\600 deliverables\620 drawings\5_399_65_1504_1,4.dwg