114 ADELAIDE ROAD, NEWTOWN, WELLINGTON
LOT 1 - 2
DP 21496
455m2

EXISTING BUILDING STRUCTURE TO BE DEMOLISHED GROUND FLOOR AND LEVEL 01

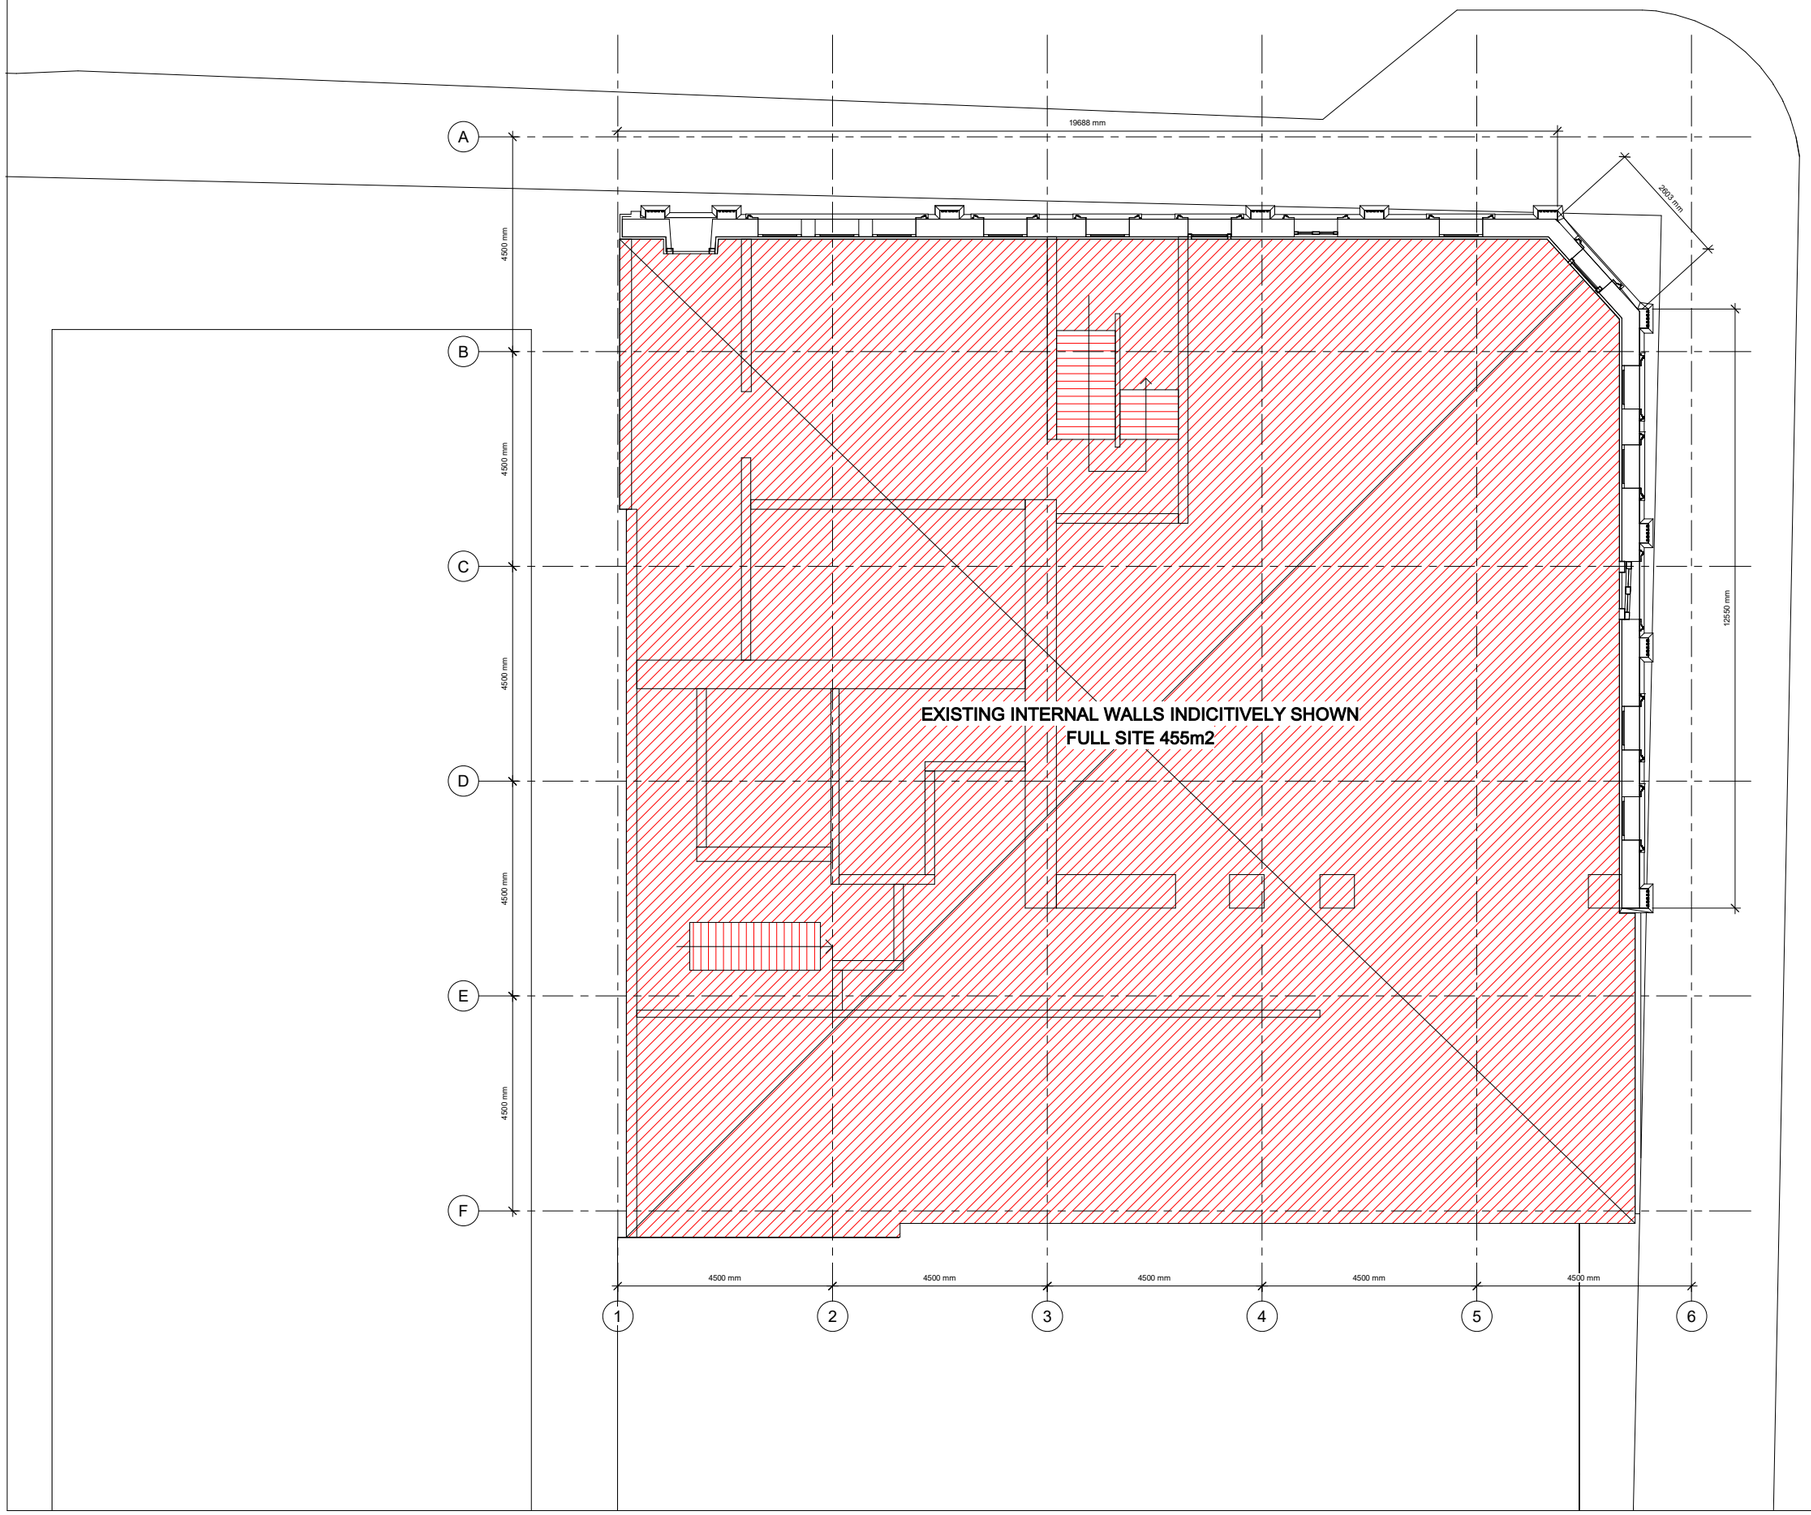

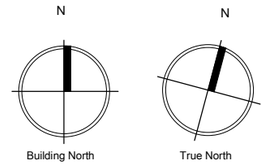

IPG Corporation Limited

Level 03
185 Hobson Street
Auckland CBD
Auckland 1010

P.O Box 90535,
Victoria Street West
Auckland 1142

Consultants

DPA ARCHITECTS
Heritage Consultant

SPENCER HOLMES LIMITED
Planning Consultant

SILICON ENGINNERING CONSULTANT LTD
Enginnering Consultant

Project Title

Adelaide Road Hotel

114 Adelaide Road
Newtown, Wellington
6021, NZ

Notes

Revisions

No.	Description	Date
1	ISSUED FOR RESOURCE CONSENT	22.04.21

ADELAIDE PROJECT

SITE PLAN

Project Number	101
Date	22 April 2021
Drawn By	Author

Drawing No A-010

Revision 1

Scale 1 : 50

5/05/2021 5:06:44 pm