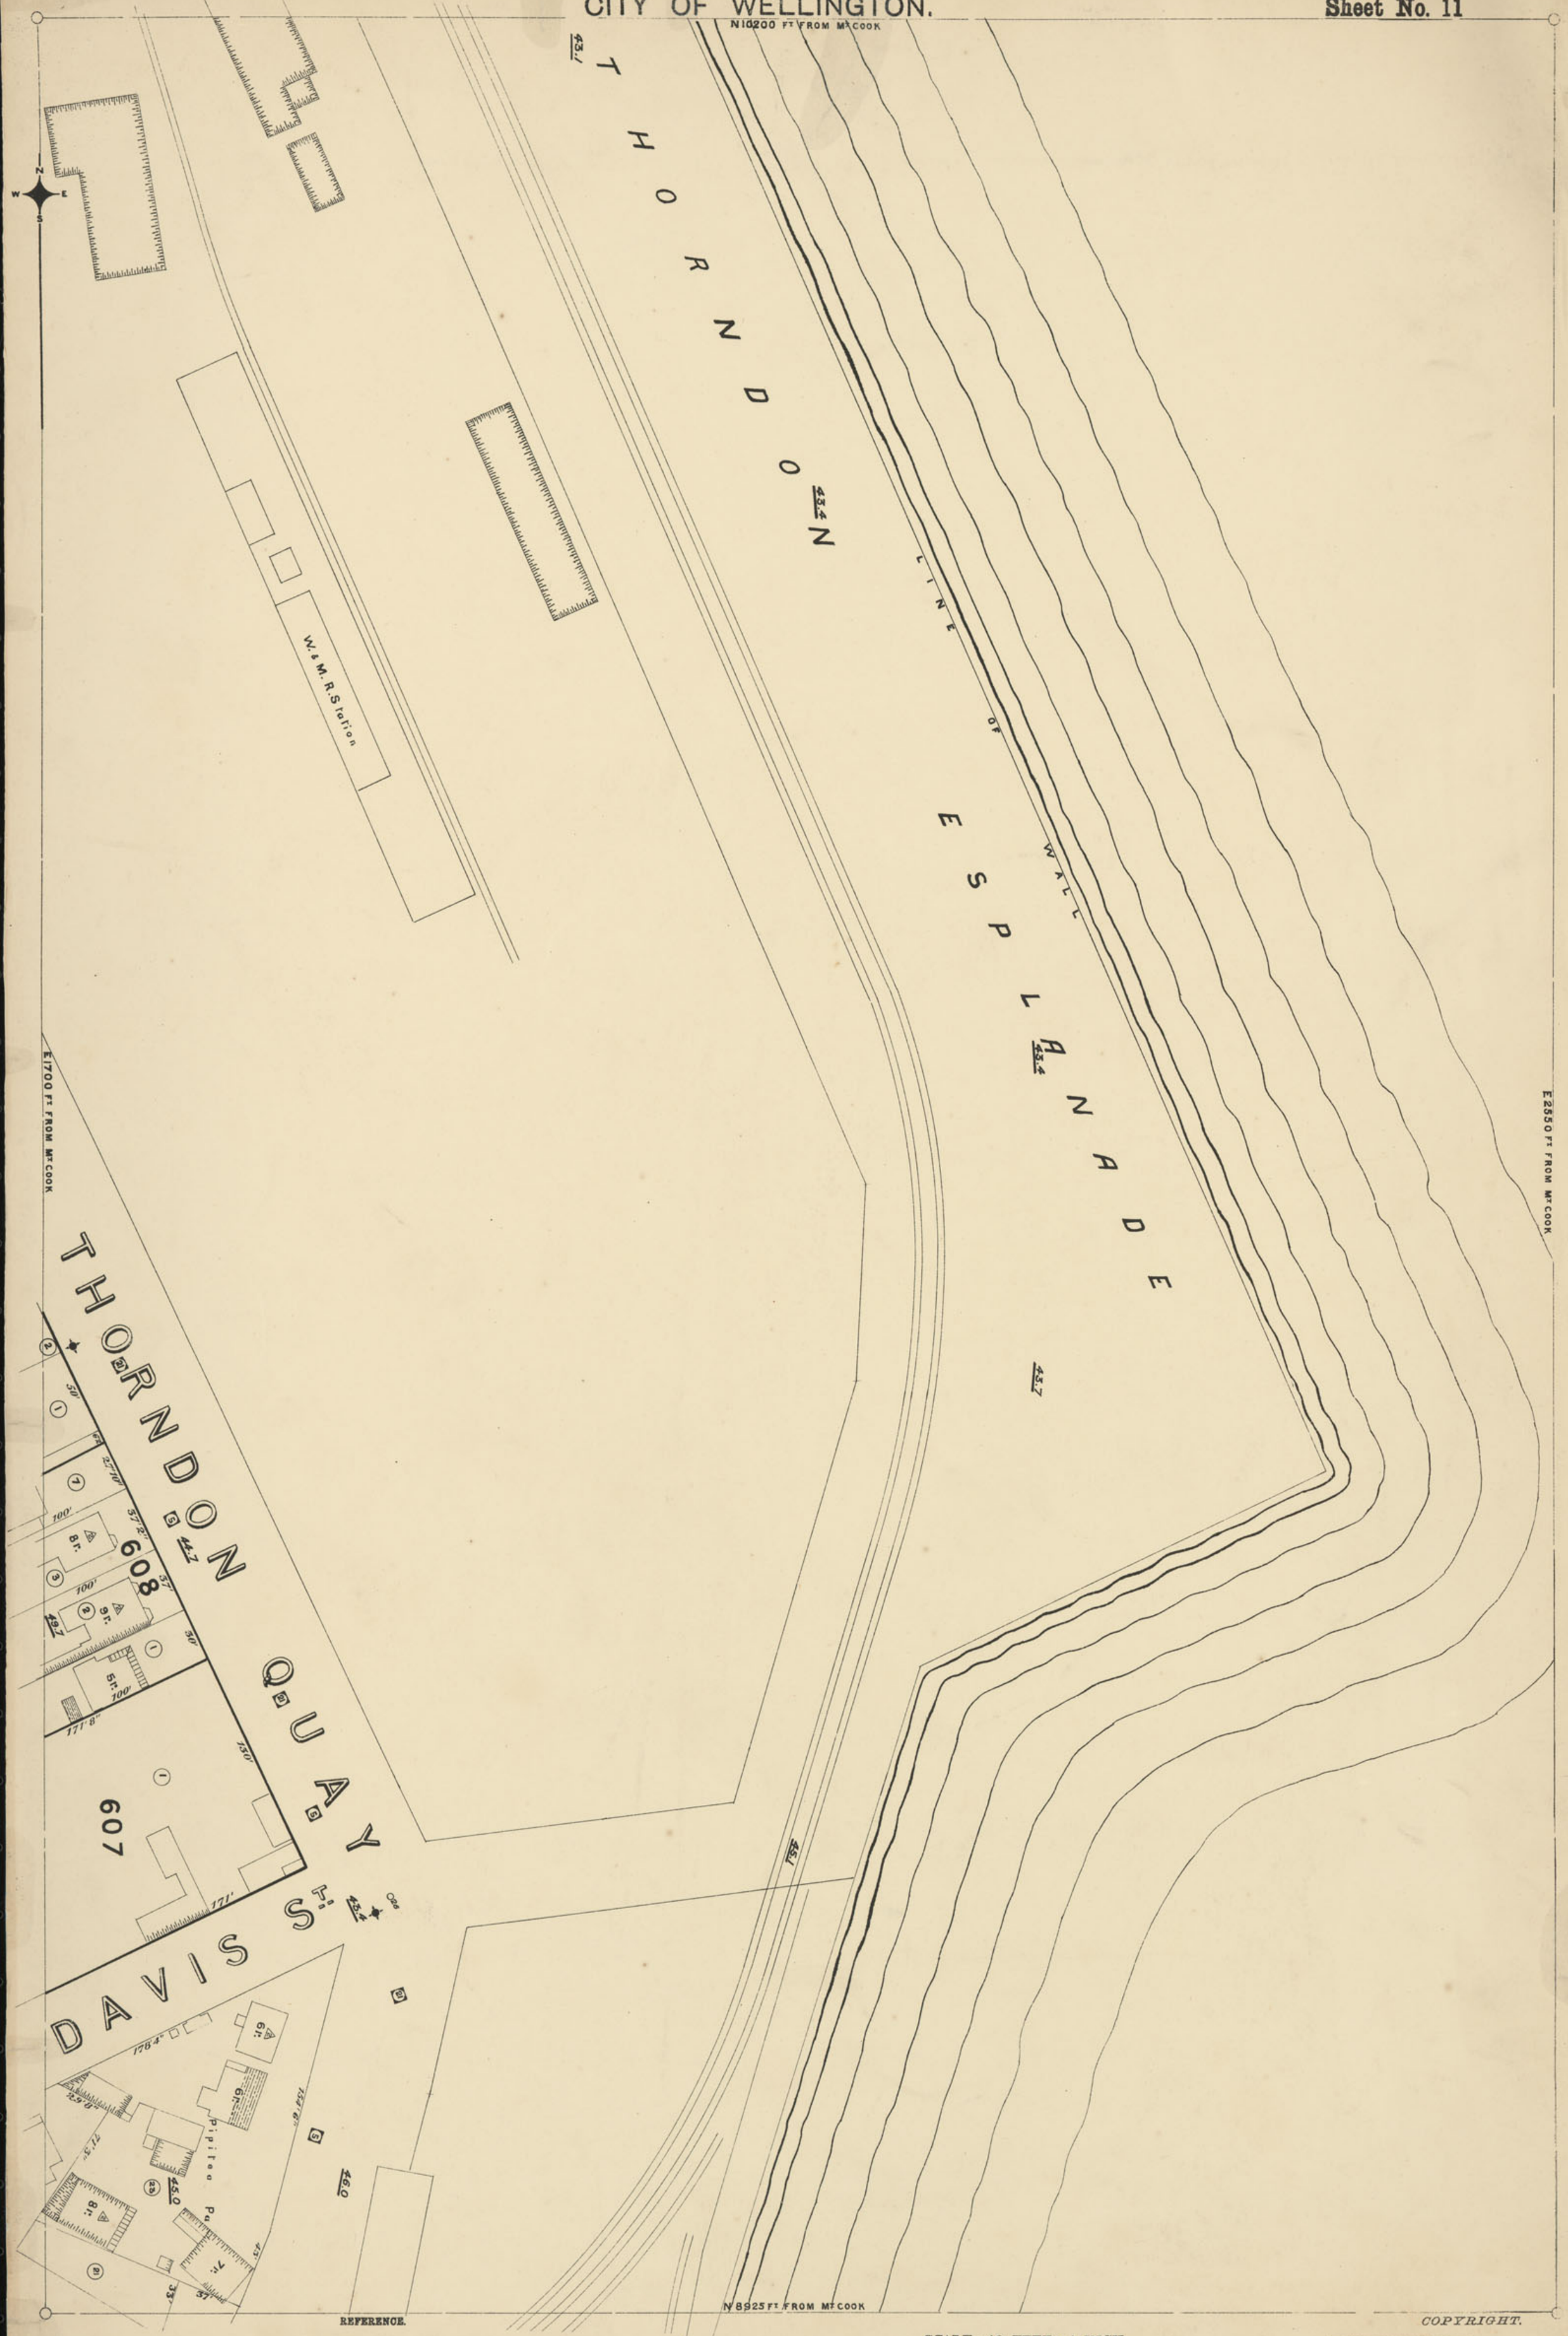

REFERENCE.

Town Acre Numbers shewn thus	725	Brick Walls	Storeys (over one)
Town Acre Boundaries		Wooden "	No. of Rooms in Dwelling Houses — 5r.
Section Numbers	7	Iron "	Levels (to datum 40 feet below H.W.M.) — 105.1
Deed Lines of Properties		Iron Roofs	Government Standard Blocks — 0375
		Shingle "	Fire Plugs (with sizes of main)
		Slate "	Electric Lights
		Verandahs	

Brown, Thomson & Co. Litho. Wellington

SCALE: 40 FEET = 1 INCH.

Ft 40 30 20 15 10 5 0 40 80 120 160 200 FEET

ALL SHEETS ARE DRAWN DUE NORTH AND SOUTH,
AND EACH SHEET MEASURES 1275 FEET BY 850 FEET
Width of Streets not given, 49ft. 6in.

COPYRIGHT.

THOMAS WARD,
Authorised Surveyor,
GREY STREET, WELLINGTON.
JANUARY, 1891.

Walter Leslie,
Litho. Draftsman